


INSTALLATION DETAIL OF 15KV ARMORED CABLE SUPPORTS SPLICE AND PULL CABINET AT 76TH FLOOR ONLY  
NO SCALE

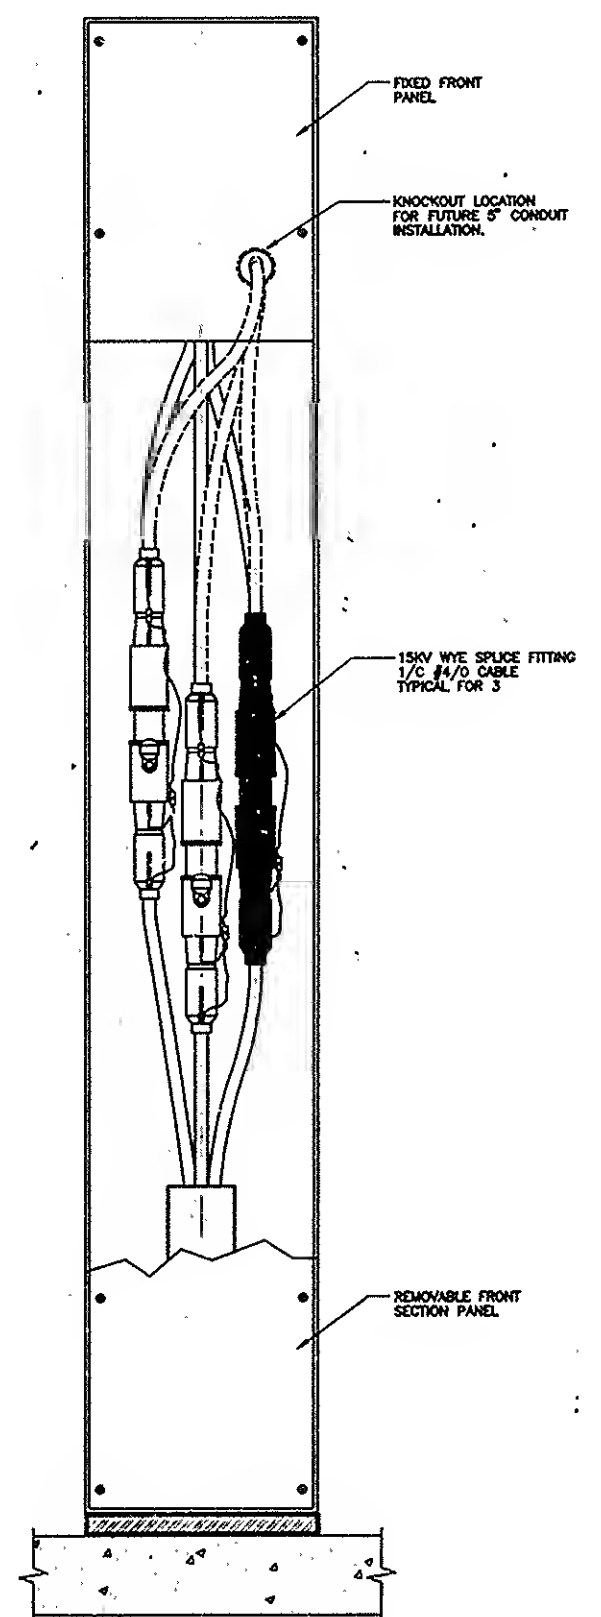

FRONT ELEVATION OF CABINET WITH 15KV-WYE SPLICE (TYPICAL)  
NO SCALE